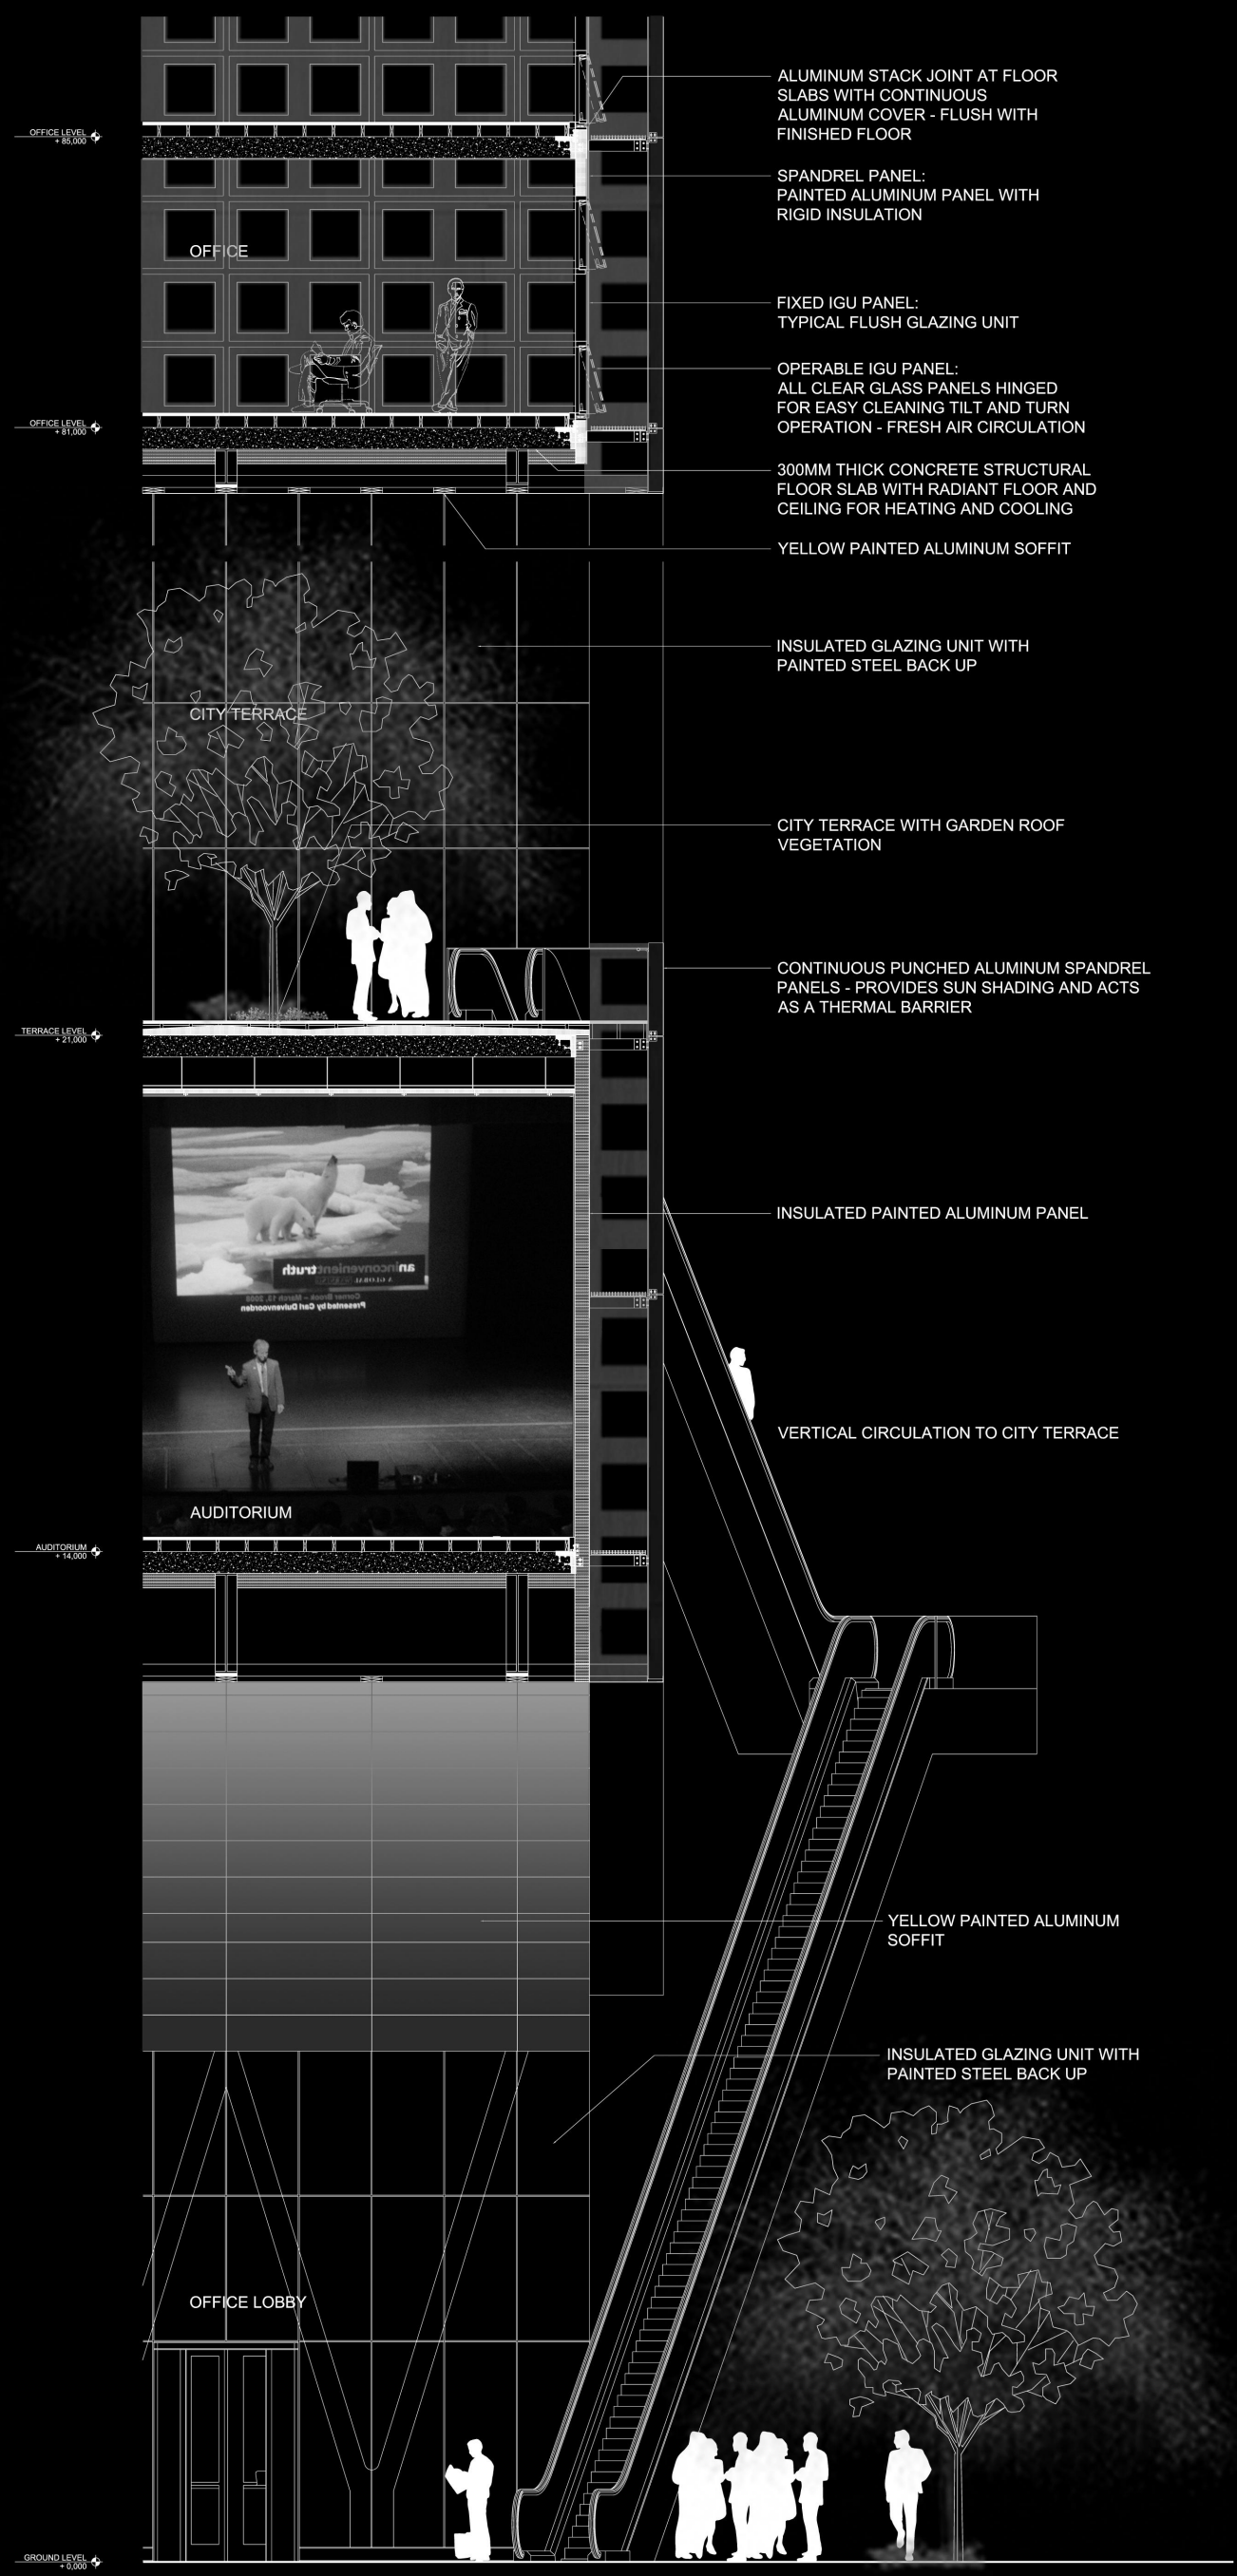
OFFICE LEVEL
+ 85,000
OFFICE LEVEL
+ 81,000
OFFICE
ALUMINUM STACK JOINT AT FLOOR SLABS WITH CONTINUOUS ALUMINUM COVER - FLUSH WITH FINISHED FLOOR
SPANDREL PANEL: PAINTED ALUMINUM PANEL WITH RIGID INSULATION
FIXED IGU PANEL: TYPICAL FLUSH GLAZING UNIT
OPERABLE IGU PANEL: ALL CLEAR GLASS PANELS HINGED FOR EASY CLEANING TILT AND TURN OPERATION - FRESH AIR CIRCULATION
300MM THICK CONCRETE STRUCTURAL FLOOR SLAB WITH RADIANT FLOOR AND CEILING FOR HEATING AND COOLING
YELLOW PAINTED ALUMINUM SOFFIT
INSULATED GLAZING UNIT WITH PAINTED STEEL BACK UP
CITY TERRACE
CITY TERRACE WITH GARDEN ROOF VEGETATION
CONTINUOUS PUNCHED ALUMINUM SPANDREL PANELS - PROVIDES SUN SHADING AND ACTS AS A THERMAL BARRIER
TERRACE LEVEL
+ 21,000
INSULATED PAINTED ALUMINUM PANEL
VERTICAL CIRCULATION TO CITY TERRACE
AUDITORIUM
AUDITORIUM
+ 14,000
YELLOW PAINTED ALUMINUM SOFFIT
INSULATED GLAZING UNIT WITH PAINTED STEEL BACK UP
OFFICE LOBBY
GROUND LEVEL
+ 0,000