Straw-bale
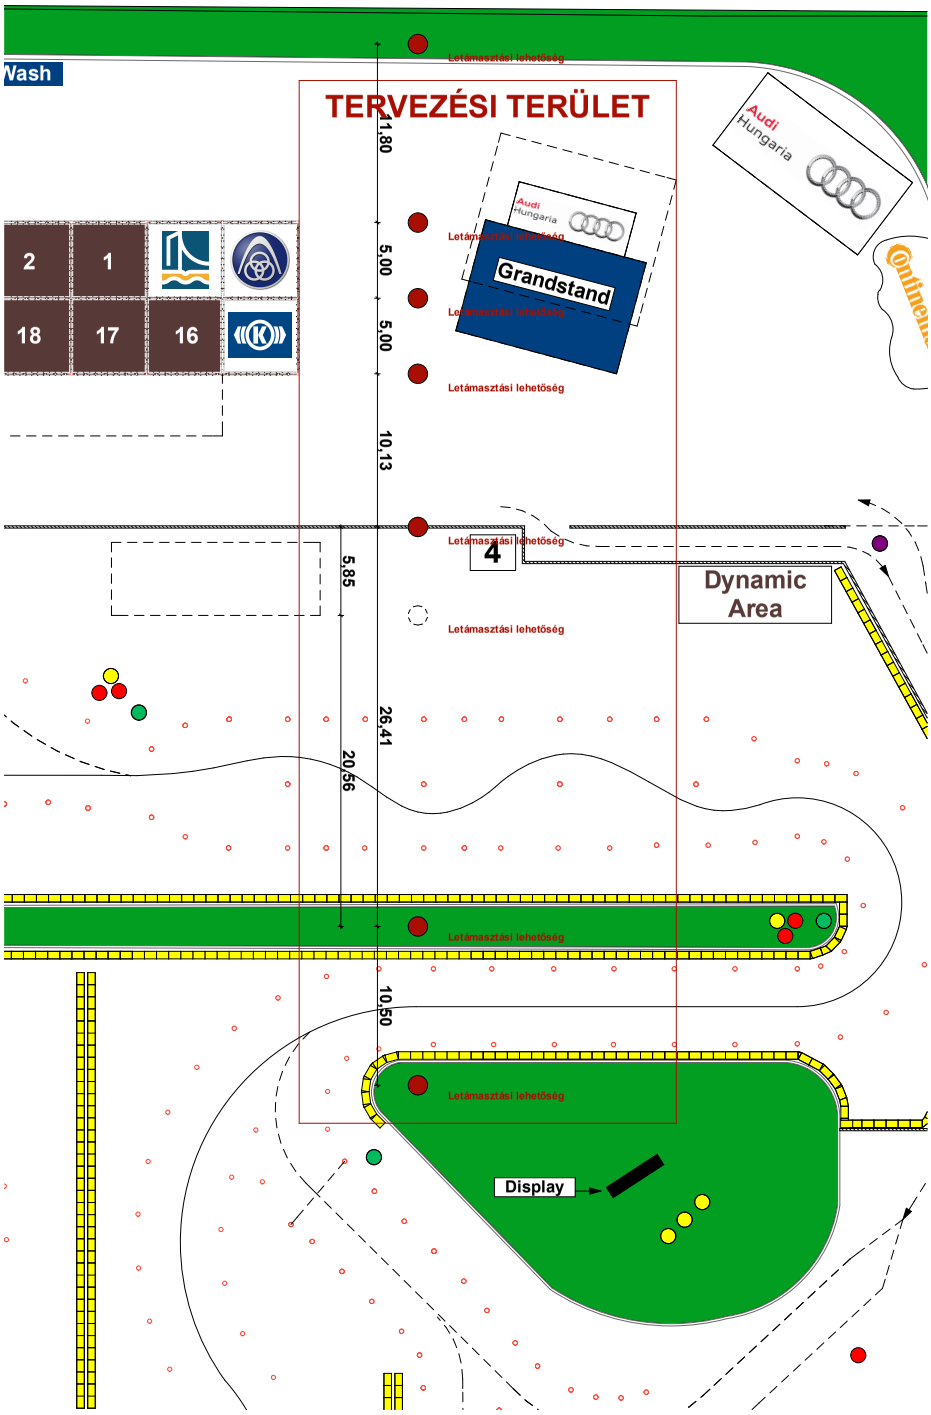
4 Fence