76211

NUK2

National and University Library

L3

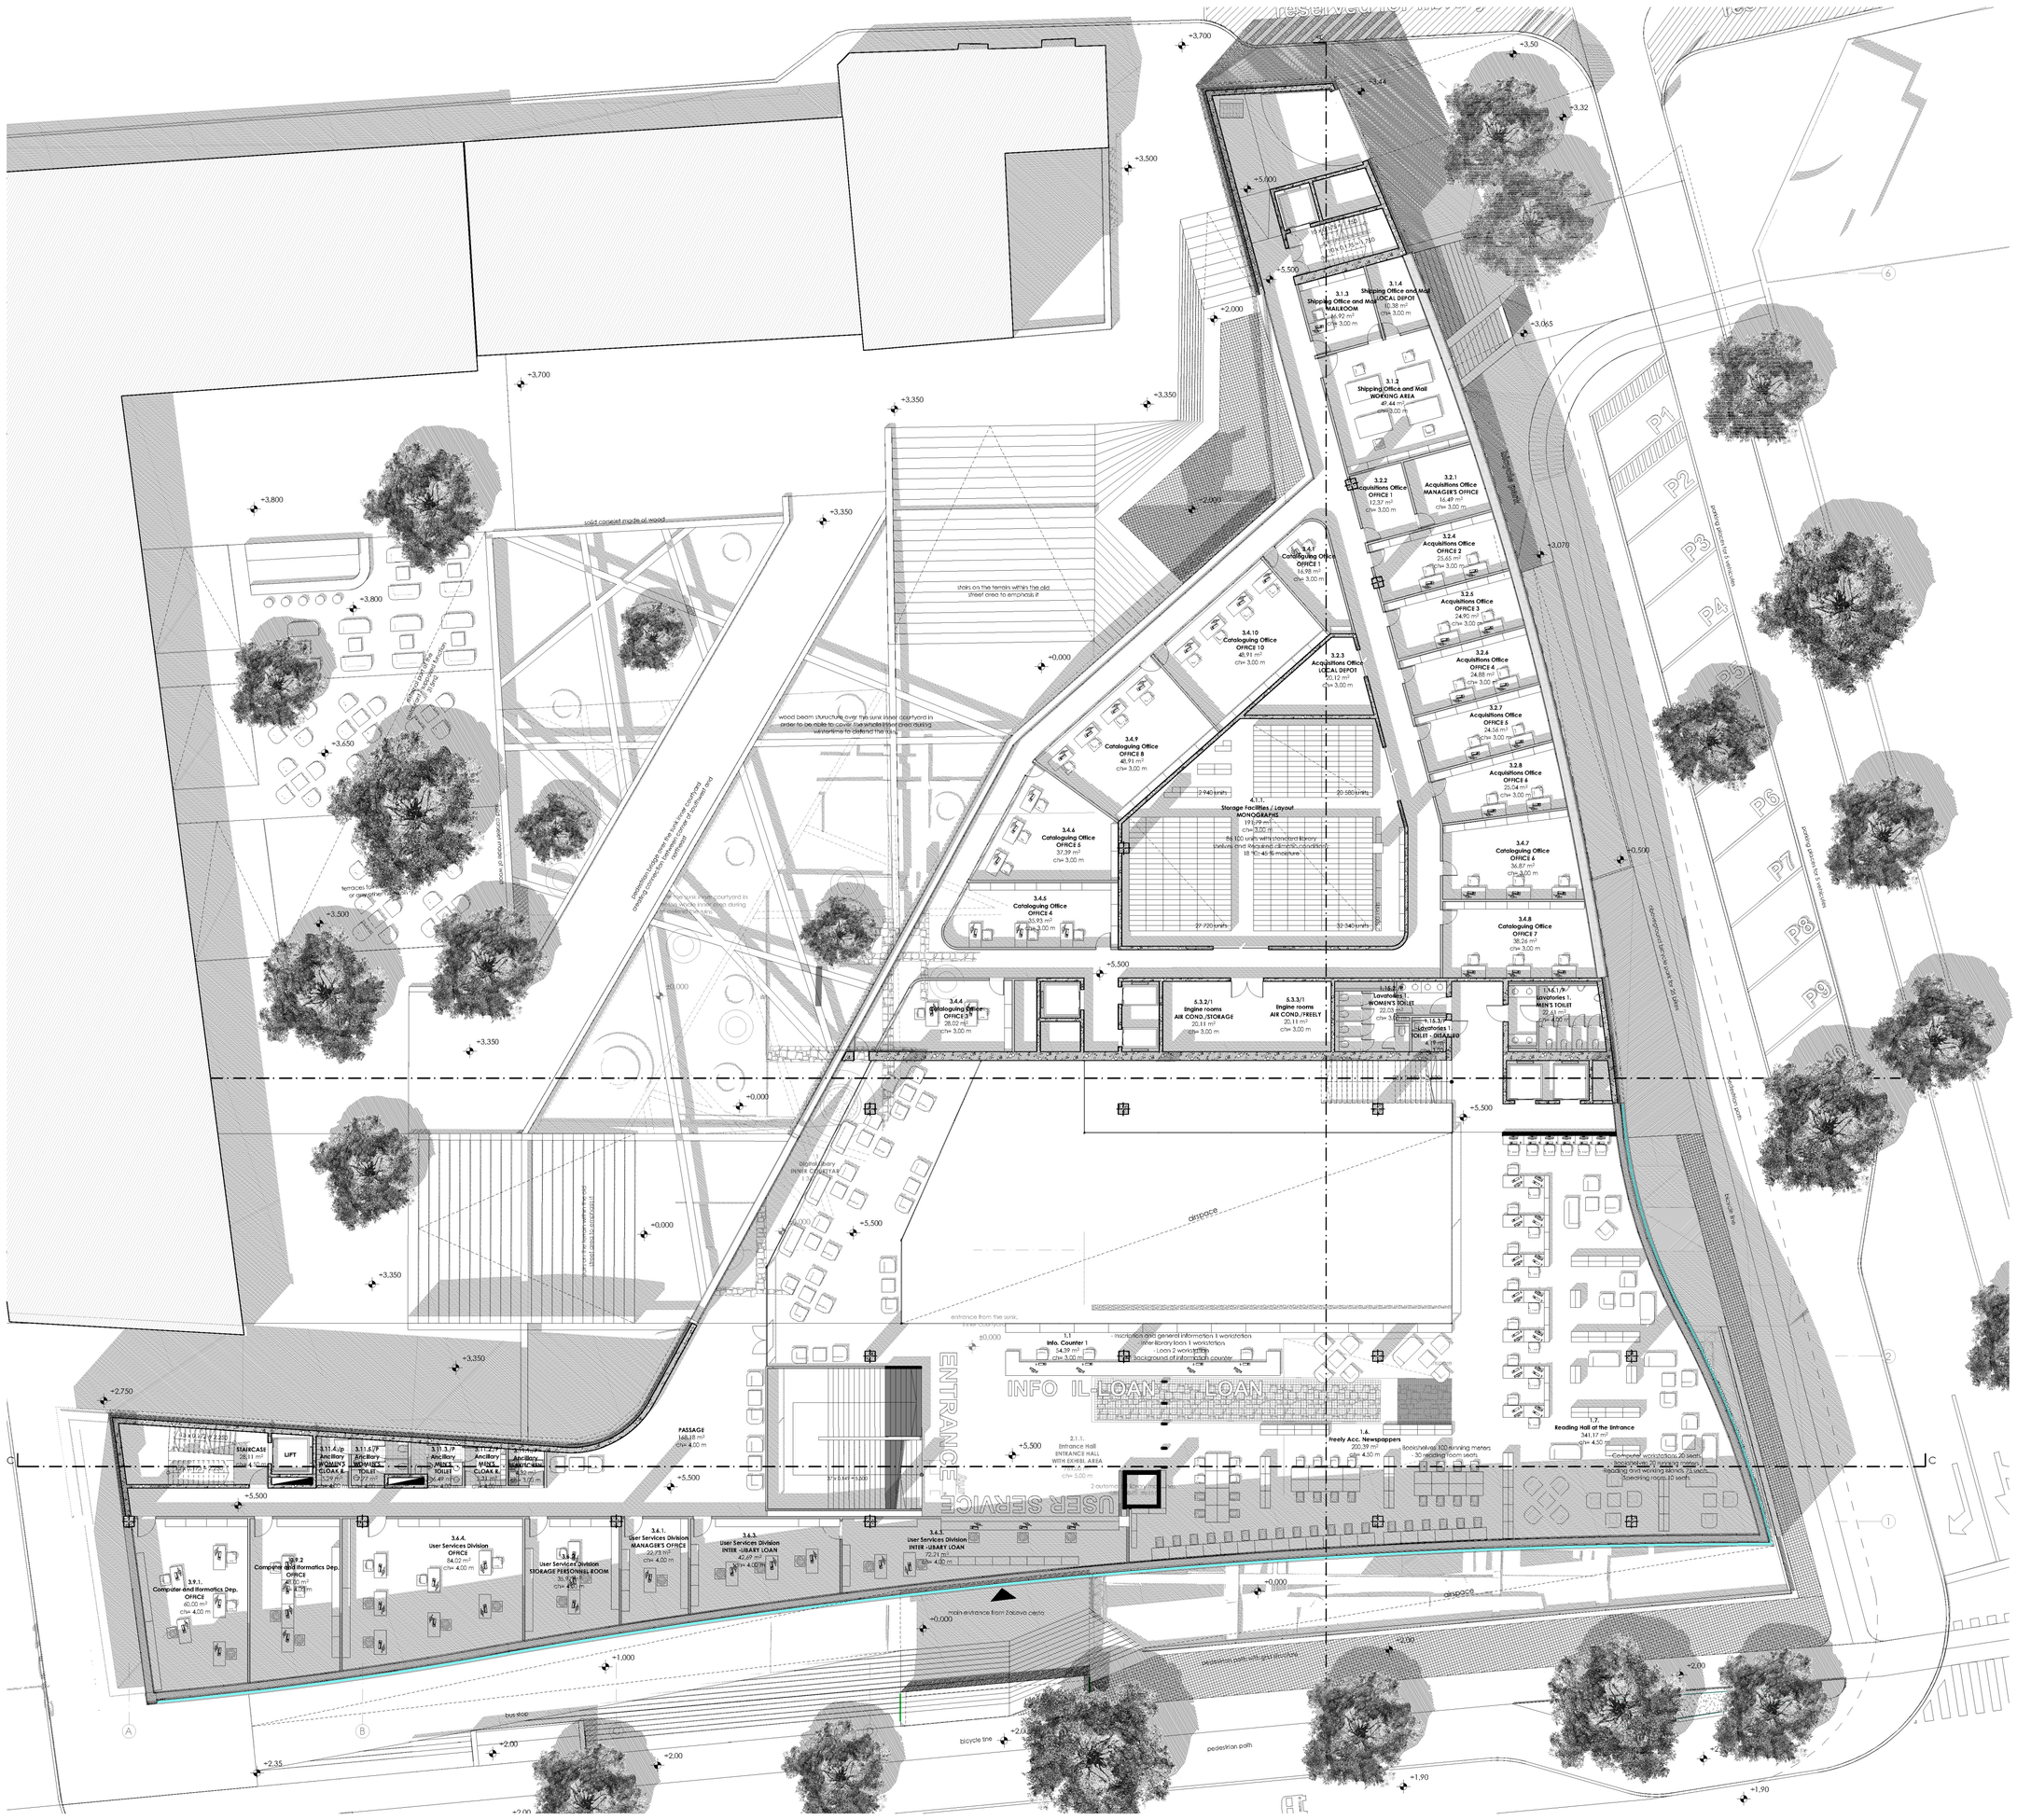

N

5 m

GROUND FLOOR PLAN
SCALE **1:200**

ROTATED WITH 90 DEGREES

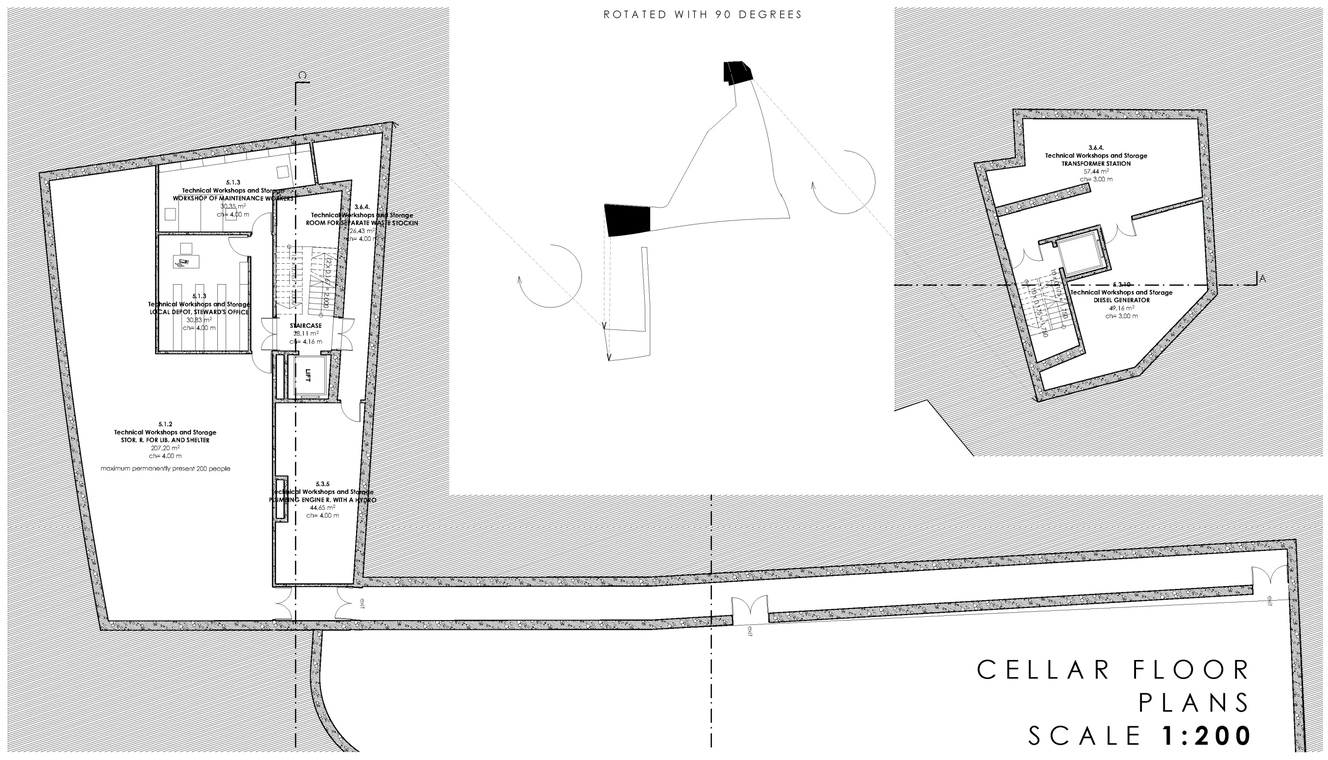

CELLAR FLOOR PLANS
SCALE **1:200**

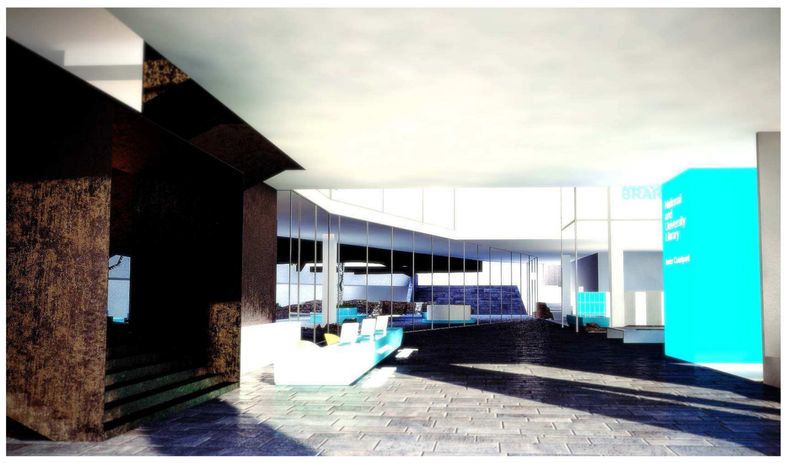

Protection of ruins and utilization of the ruins

Stabilized, colorful gravel cover would be planted in the block around the ruins already excavated or later to be excavated. This would highlight the contour of the gray wall ruins and help to understand the spatial visibility of the ruins. On the square level pieces of street furnitures would be placed.
We designeted terrace benches in the inner corner of the building (7 Rimska Street) situated at the north-western part of the plot. We recommend to use the spaces on the inner lower level in the future for public purposes (eg. Café) if possible. This way both the block and the transition passage could be filled with life.
Above the ruin surface we designed multidirectional spatial truss creating a membrane shell over the ruins at the low plane of the bridge. Well-designed panels can be inserted later into the structures of the membrane shell by which ruin covering can be developed in winter or at wet times.

LEGEND

WALLS
- LOAD-BEARING STRUCTURE
- DRYWALL SYSTEM
- SOUNDPROOF DRYWALL SYSTEM

SURFACES
- EXISTING ROMAN RUINS
- RECONSTRUCTED ROMAN PAVEMENT
- GRAVEL LAYER
- TRANSPARENT SURFACES
- WATER SURFACE
- GRID STRUCTURE
- LAWN
- GROUND
- GRAPHICS ON THE FLOOR

DOORS/WINDOWS

OBJECTS

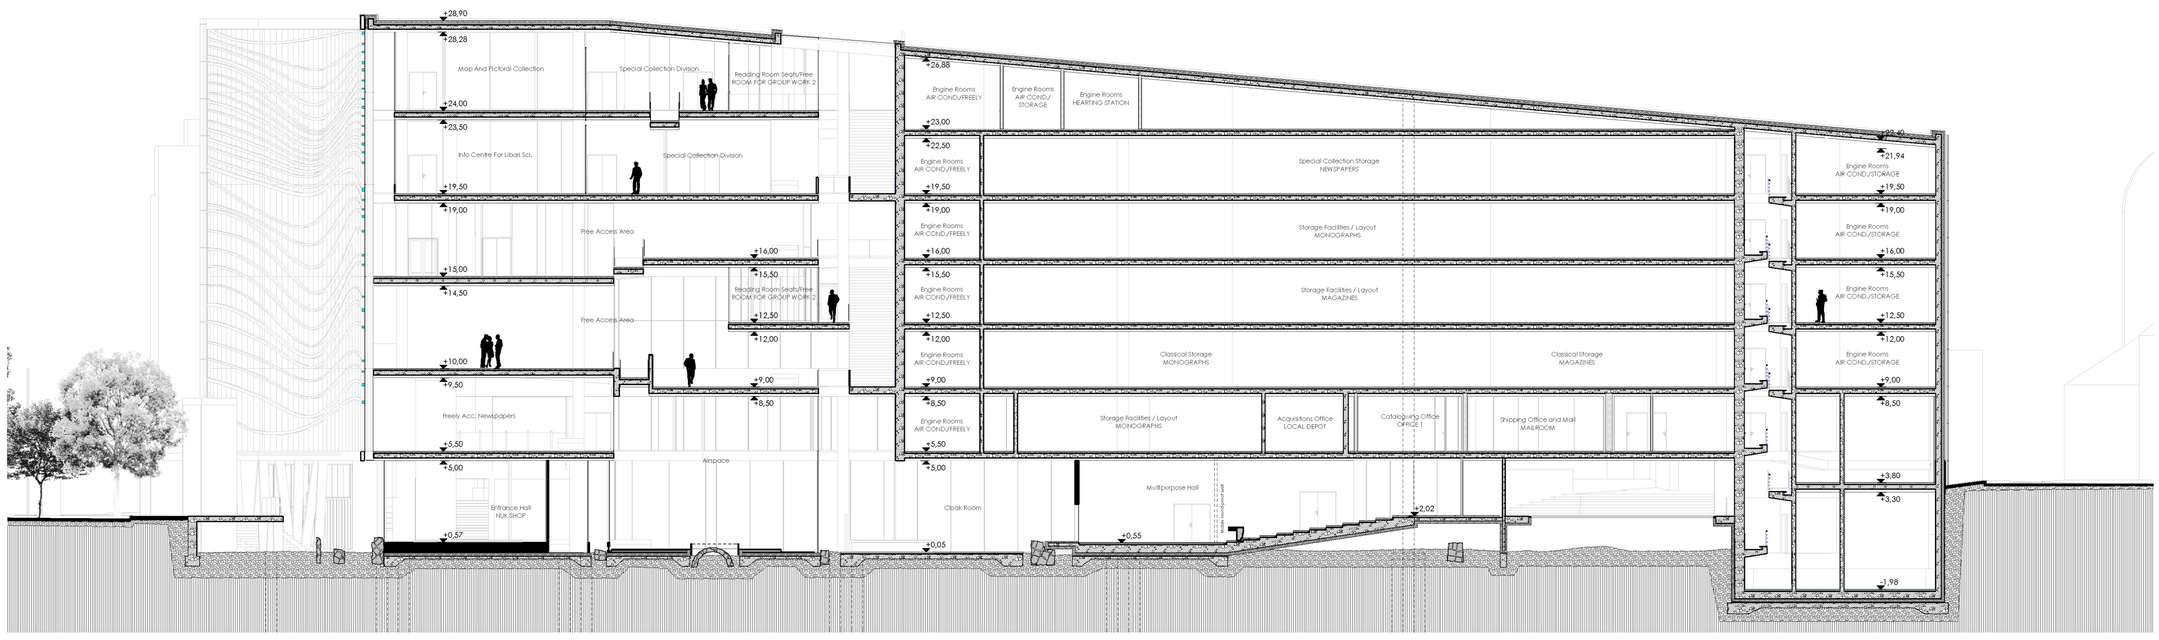

A-A SECTION
SCALE **1:200**