ENTRANCE FROM RIVER

RESTAURANT

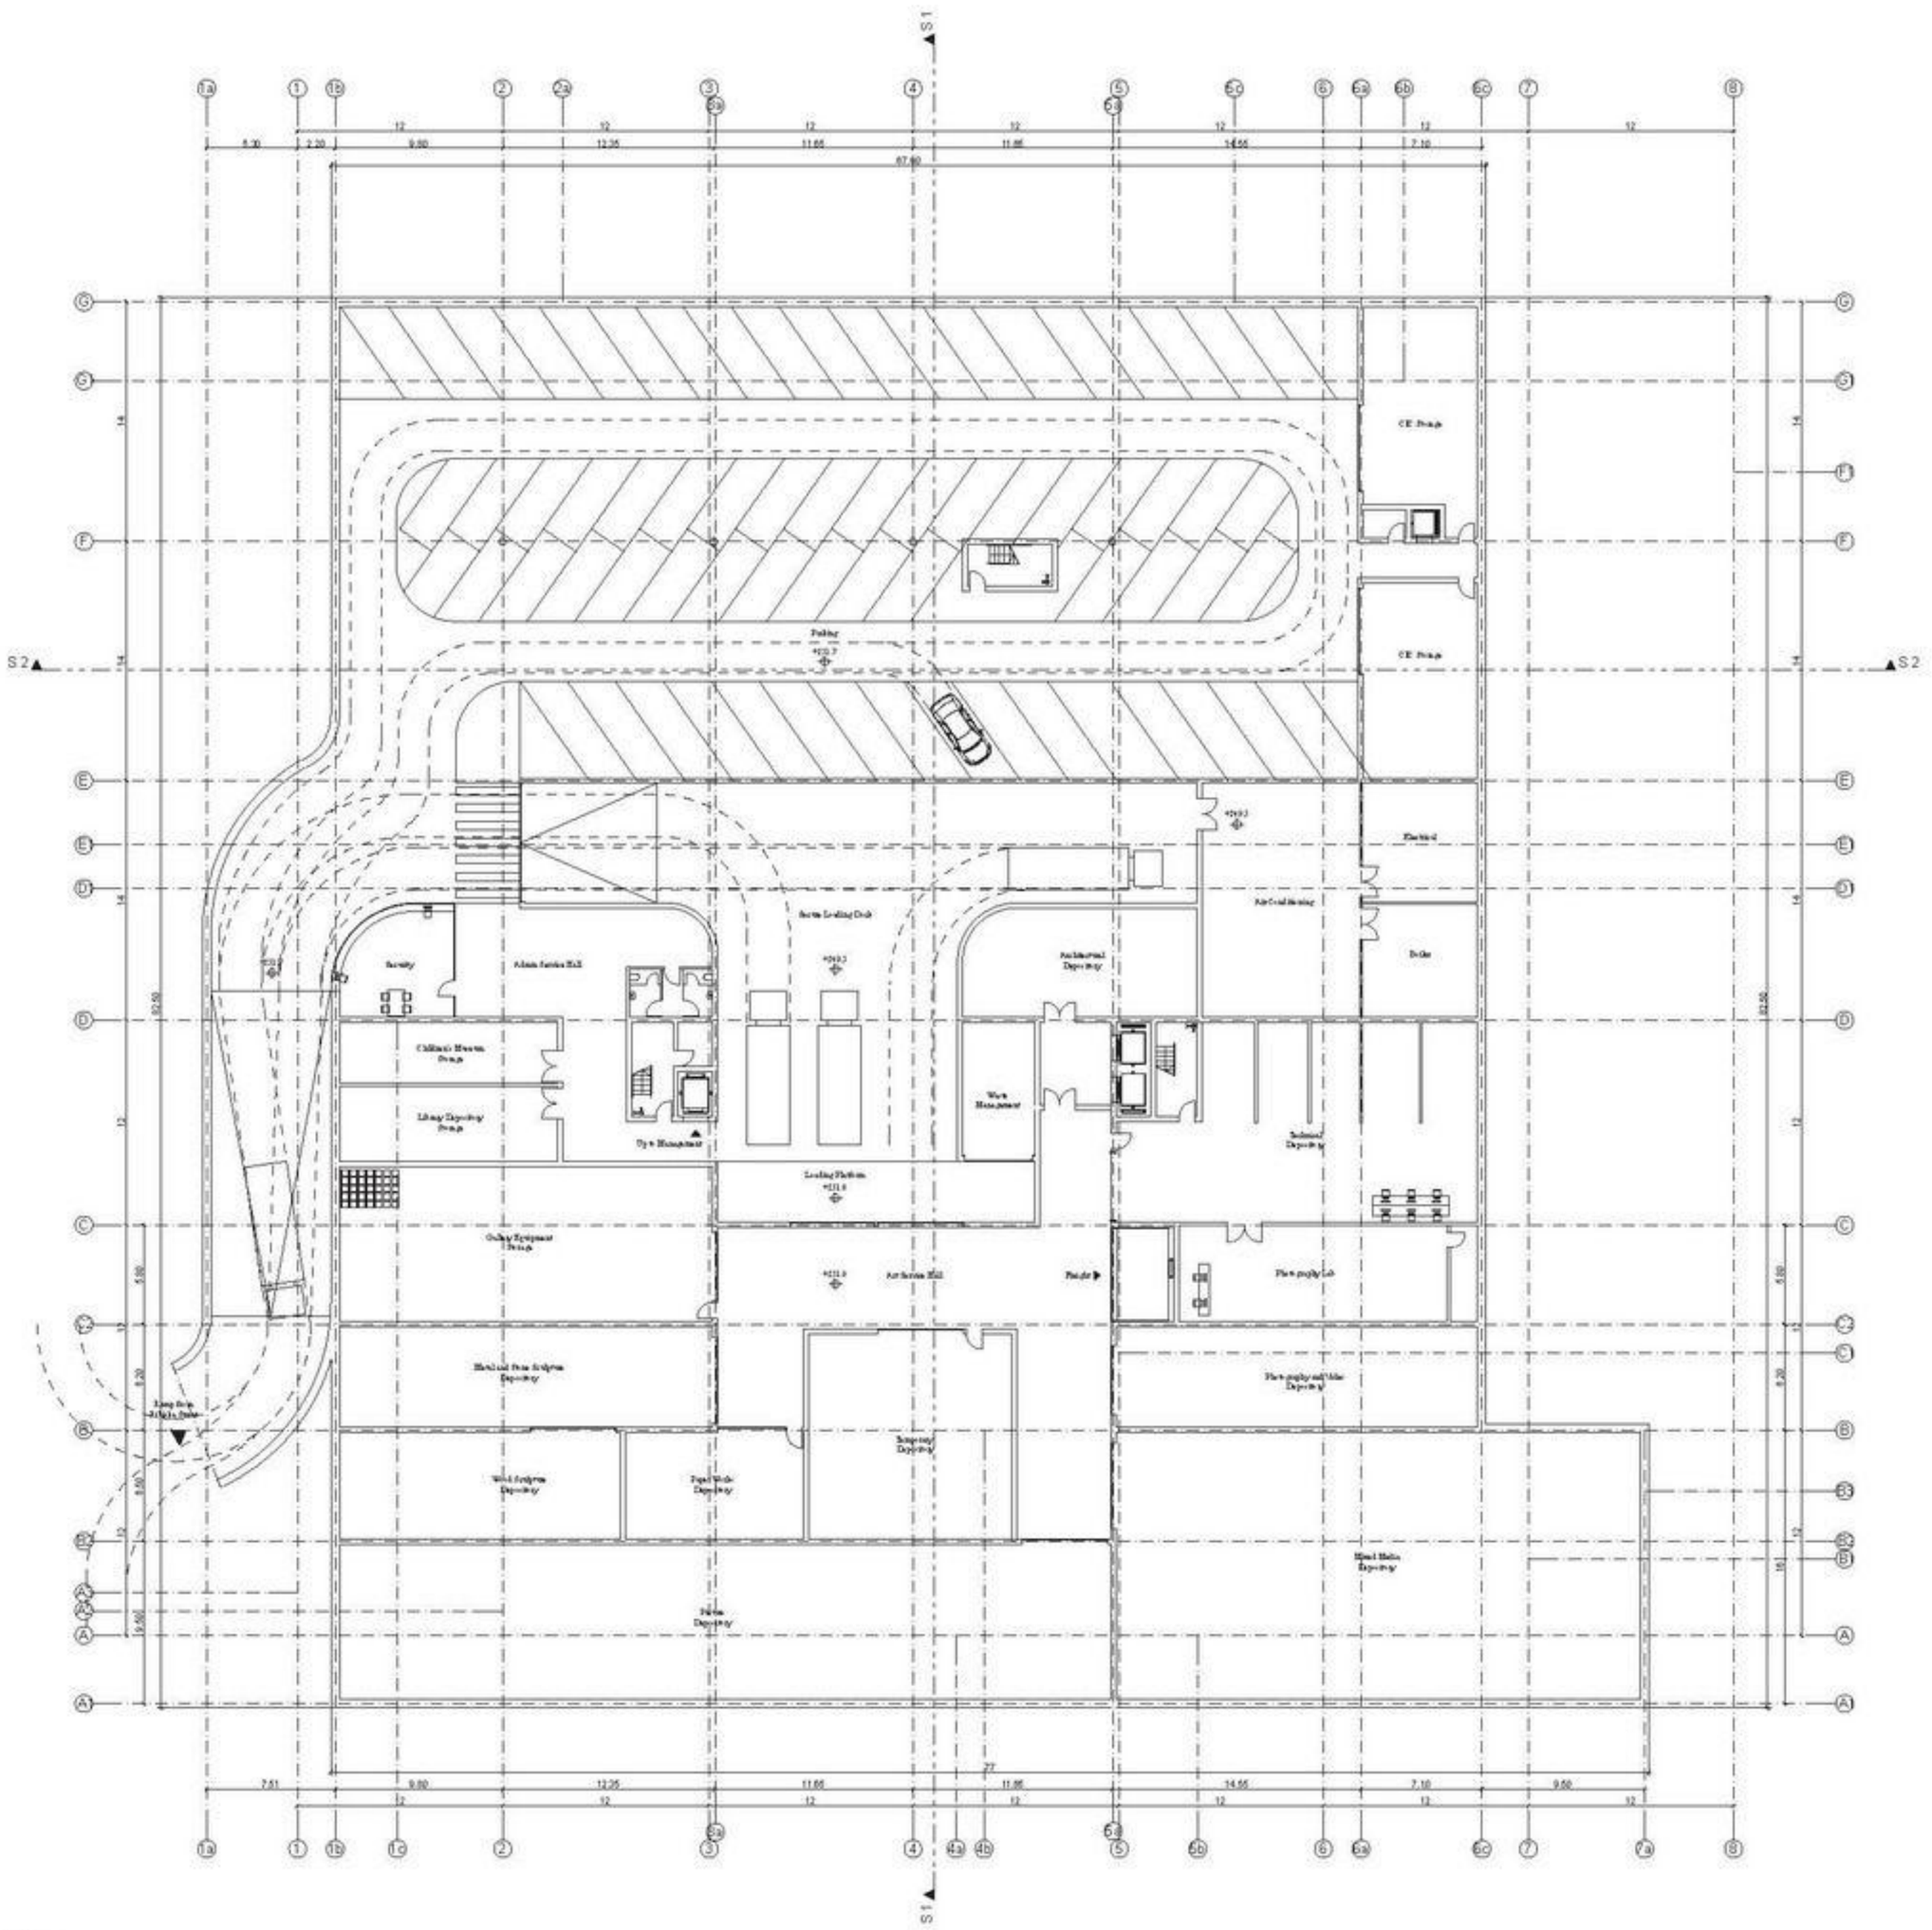

BASEMENT FLOOR PLAN 1:200