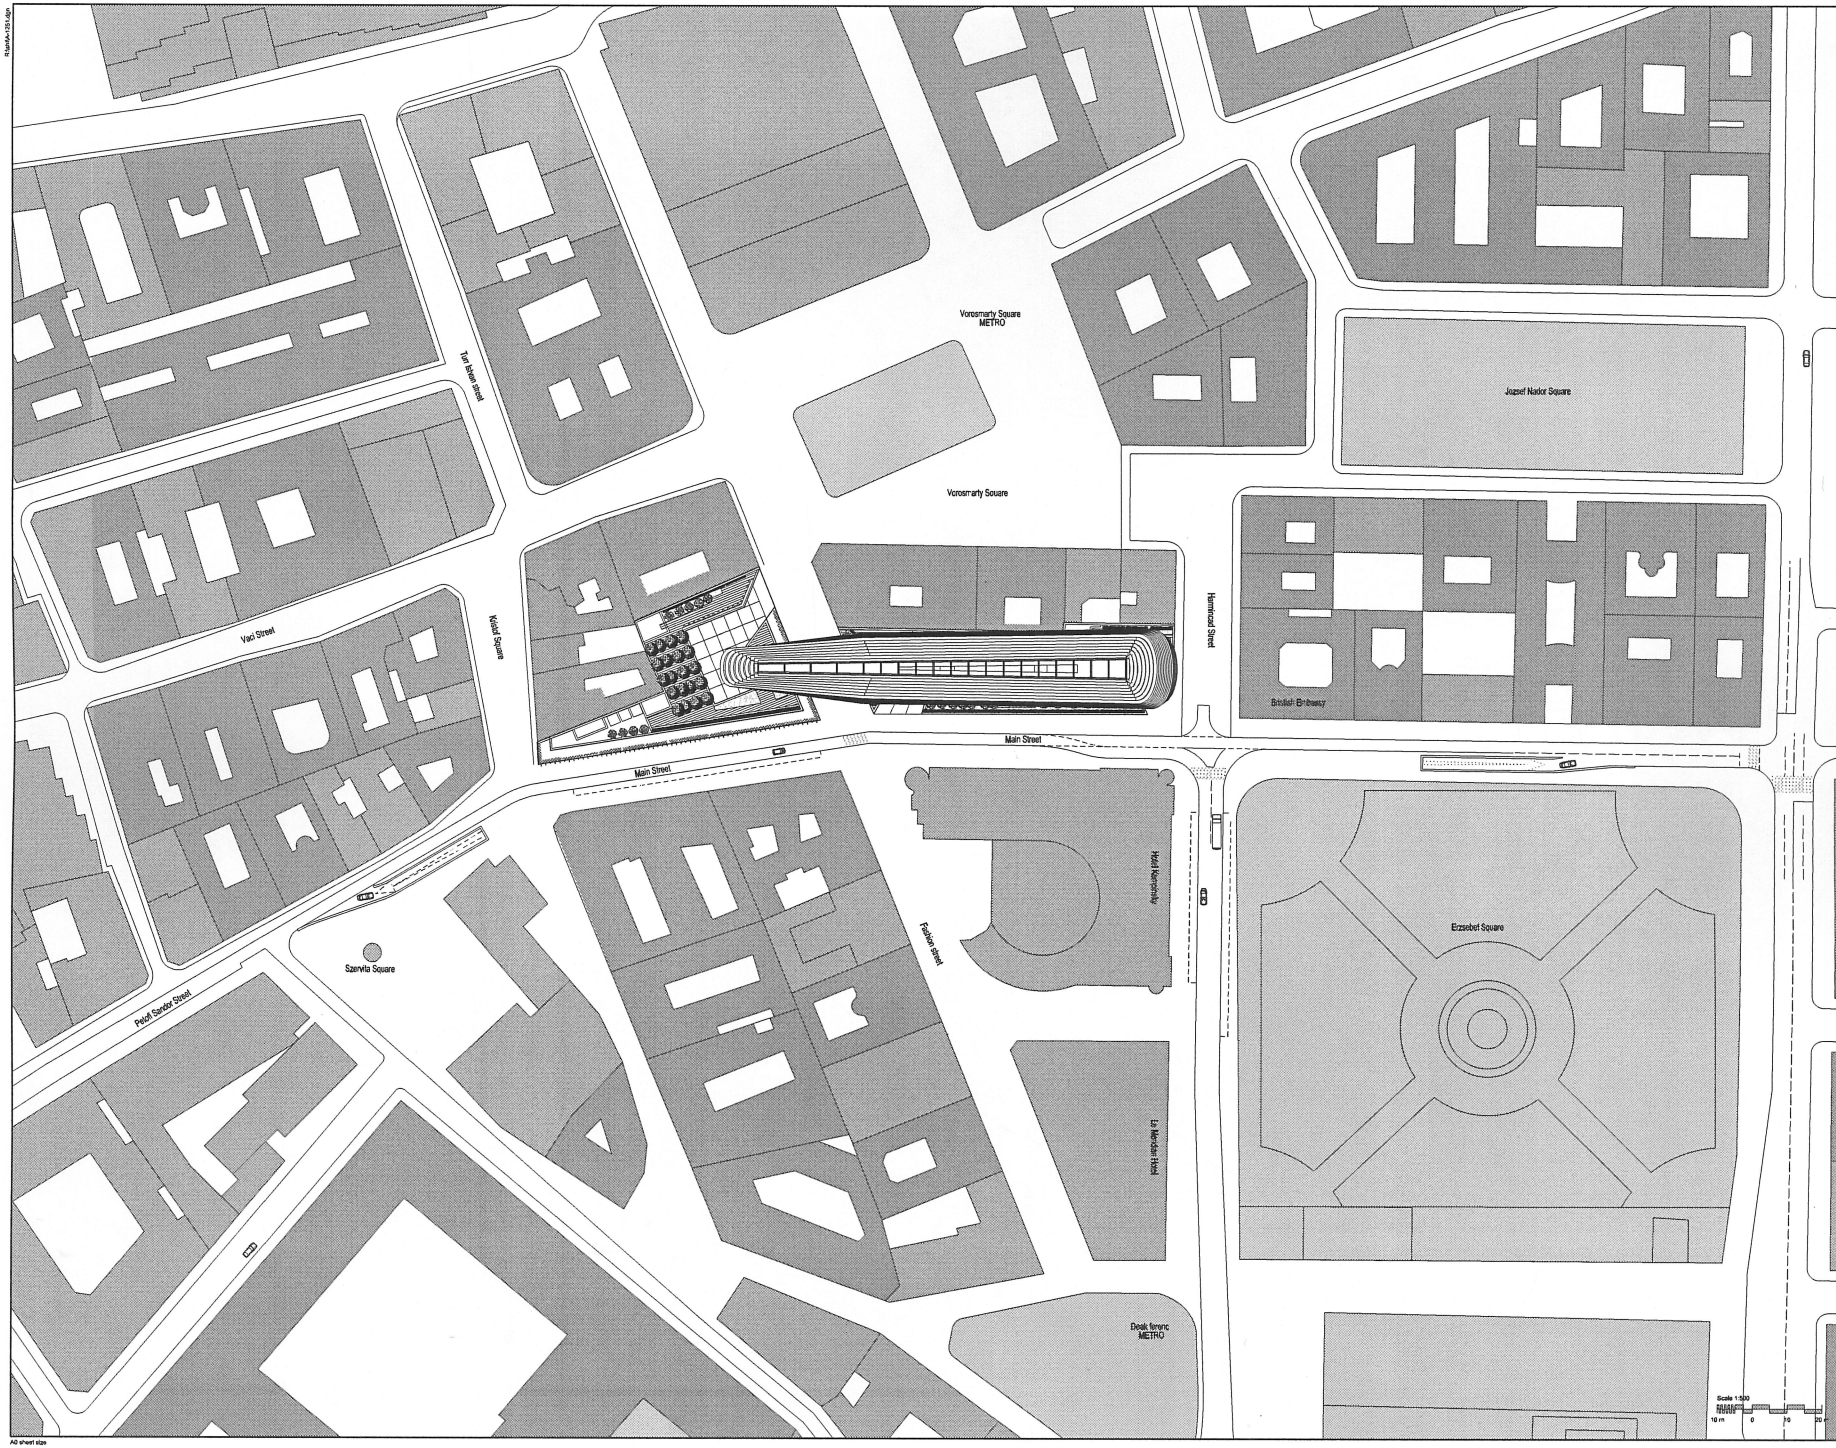

General Notes
1. Do not scale drawings. Dimensions govern.
2. All dimensions are in millimetres unless noted otherwise.
3. All dimensions shall be verified on site before proceeding with the work.
4. Foster + Partners shall be notified in writing of any discrepancies.
5. Any areas indicated on this sheet are approximate and indicative only.

Rev.	Date	Reason For Issue	Chk
0	21.09.09	Stage C	DT
00	15.12.08	Stage C	CT

Key Plan

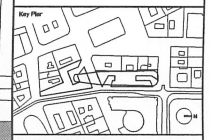

Foster + Partners

Riverside 22 Hester Road
London SW11 4AN
T +44 (0)20 7738 0455
F +44 (0)20 7738 1107

Client
IMMOBILIA Becsi Projekt Kft

Project
Main Street Project

Title
Site plan

Project No.	Scale @ A0	Date	Drawn By
1669	1: 500	21.09.09	CT

Number	Revision
A - 1251	01

© Foster+Partners 2009

07-OCT-2009 09:29

A0 sheet size