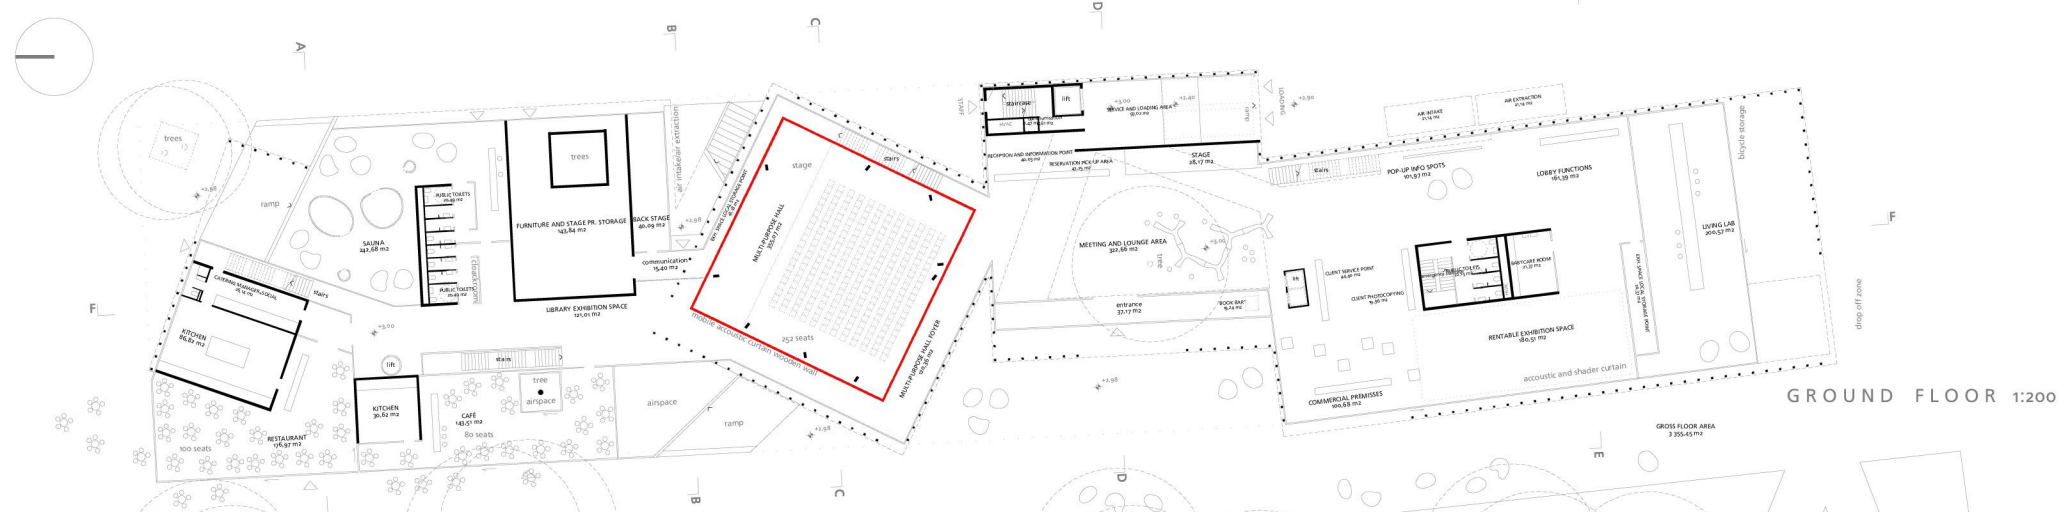

GROUND FLOOR 1:200