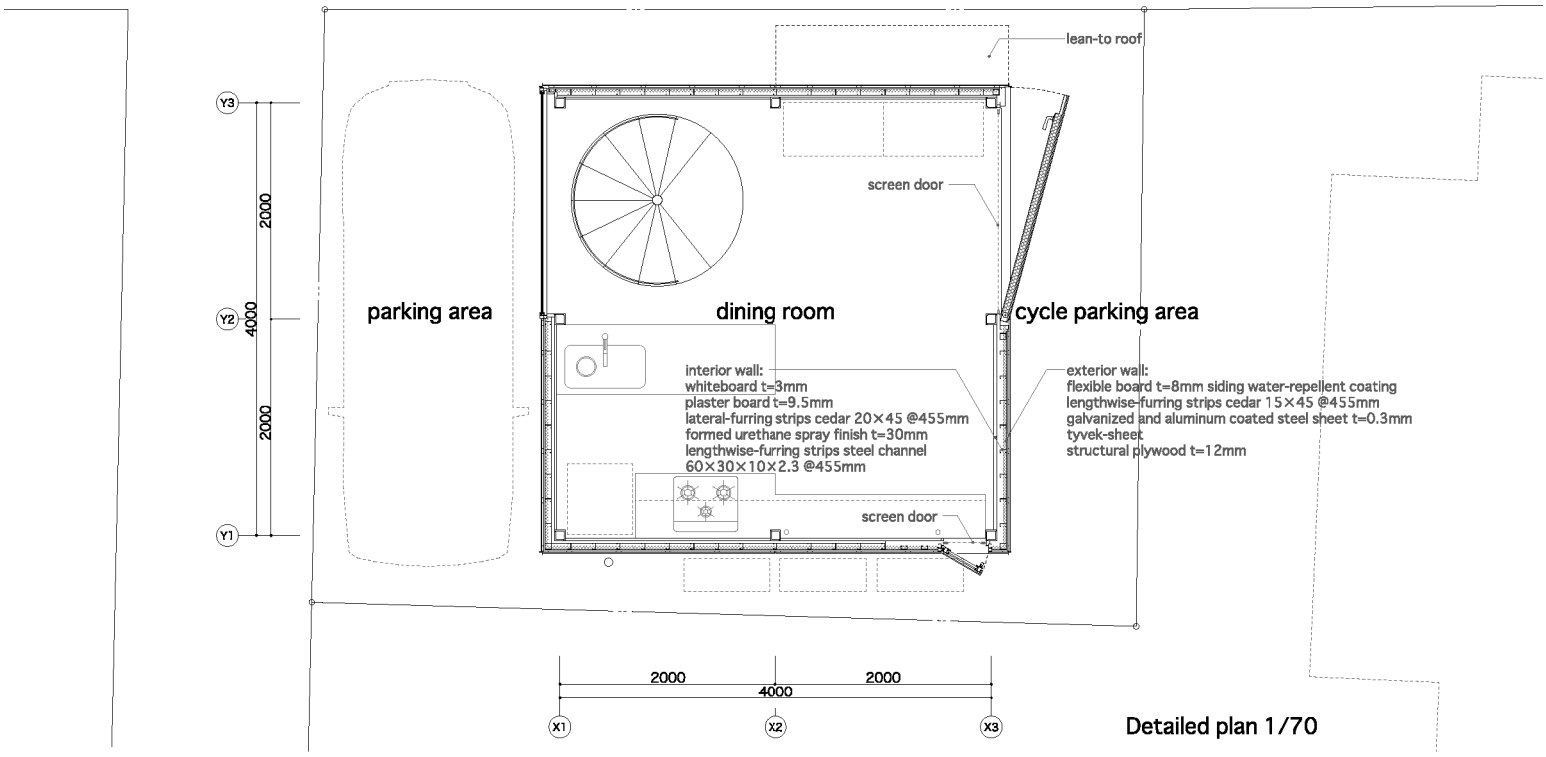

Detailed plan 1/70

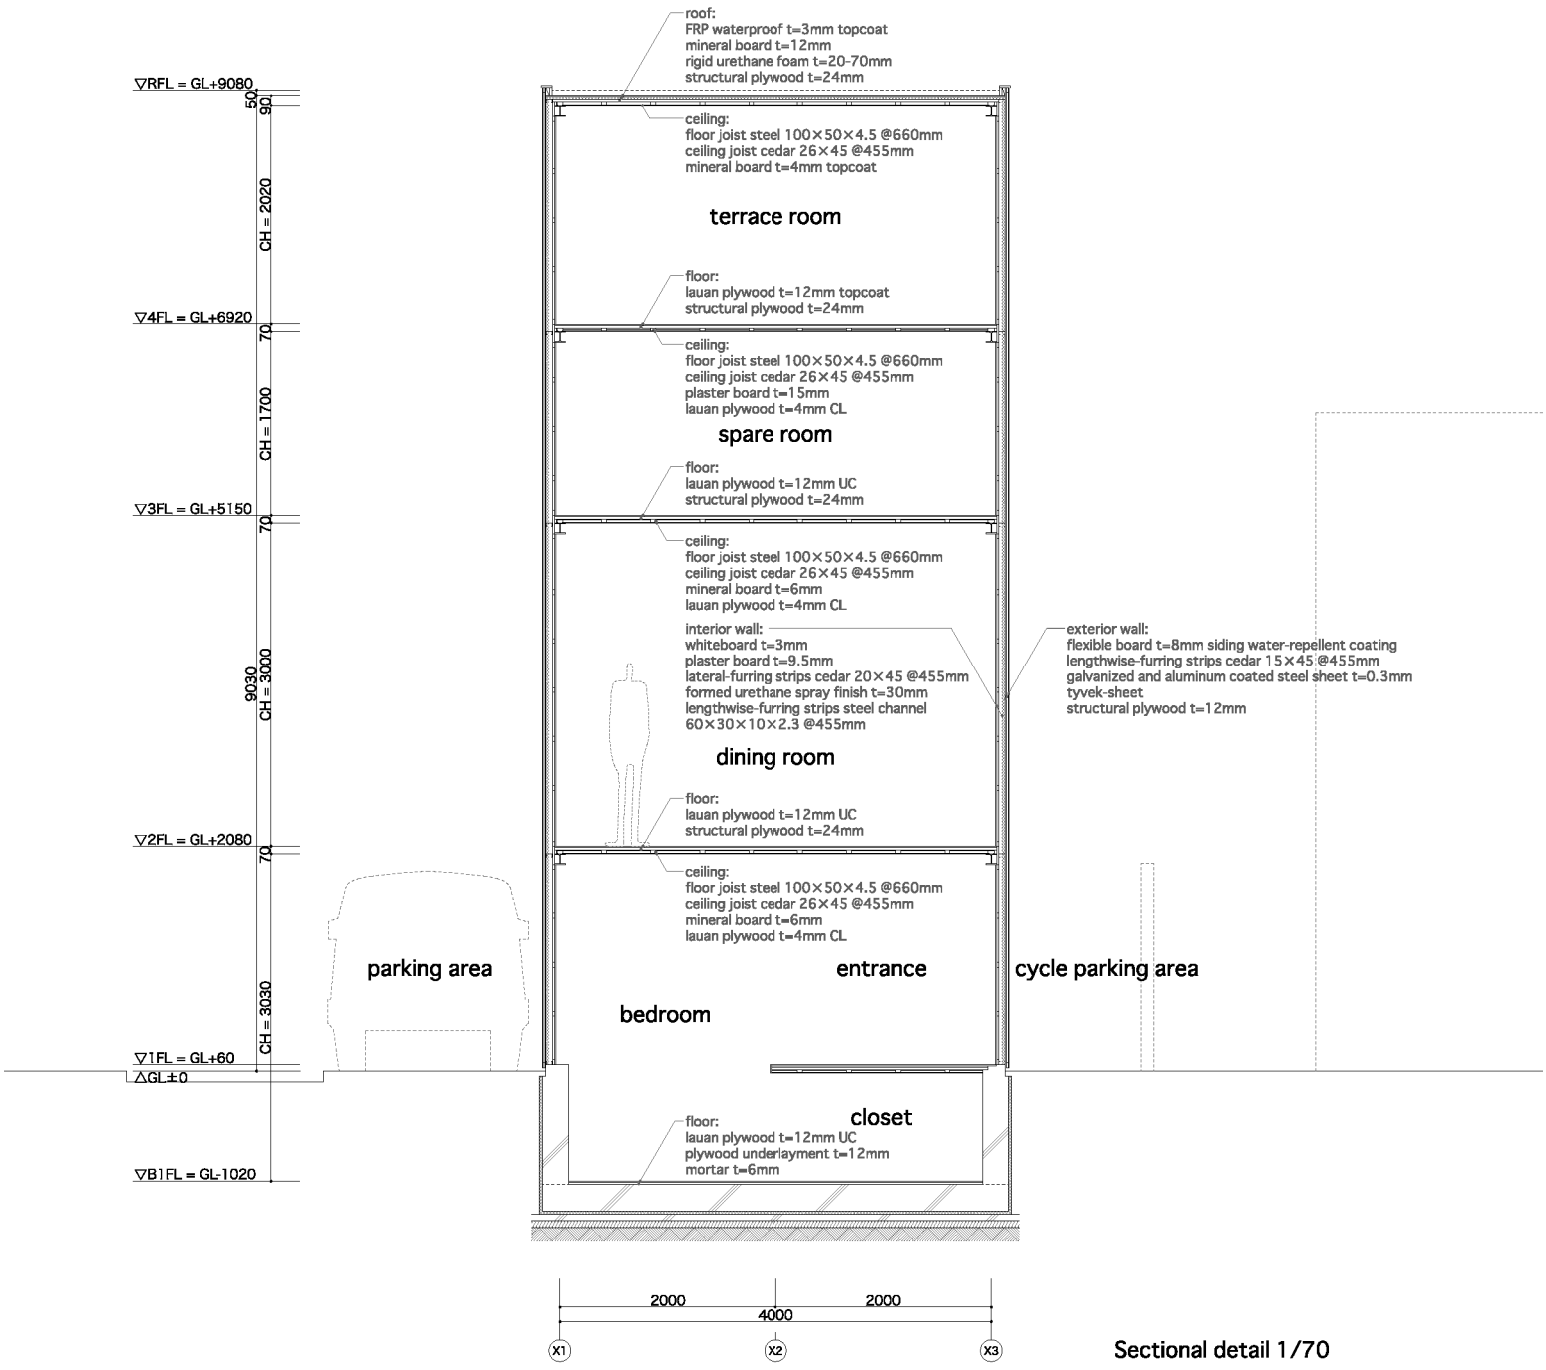

Sectional detail 1/70