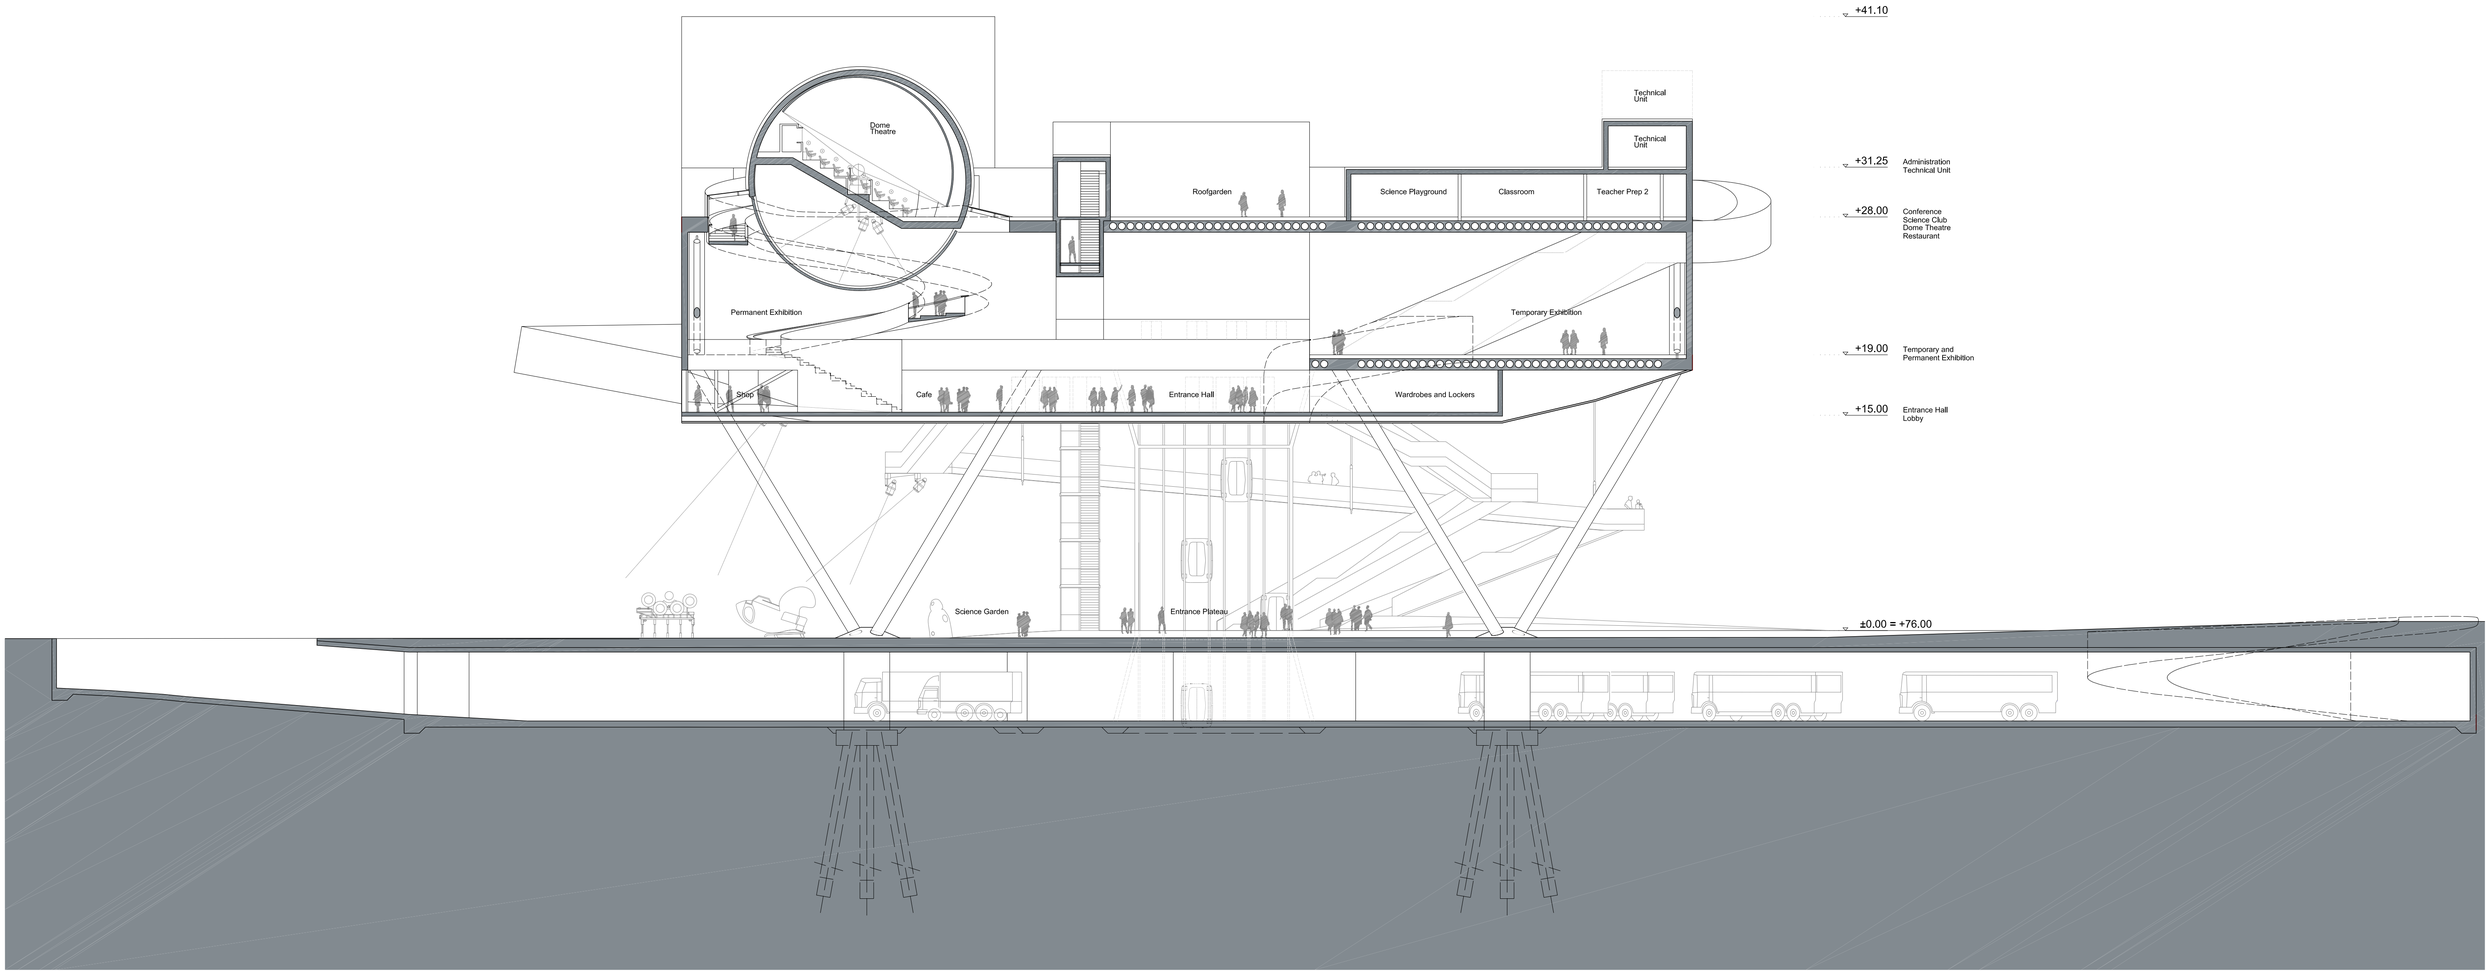
+41.10
Technical Unit
Technical Unit
Dome Theatre
Roofgarden
Science Playground
Classroom
Teacher Prep 2
+31.25
Administration
Technical Unit
+28.00
Conference
Science Club
Dome Theatre
Restaurant
Permanent Exhibition
Temporary Exhibition
+19.00
Temporary and
Permanent Exhibition
Shop
Cafe
Entrance Hall
Wardrobes and Lockers
+15.00
Entrance Hall
Lobby
Science Garden
Entrance Plateau
±0.00 = +76.00