III. EMELETI ALAPRAJZ

M 1:200

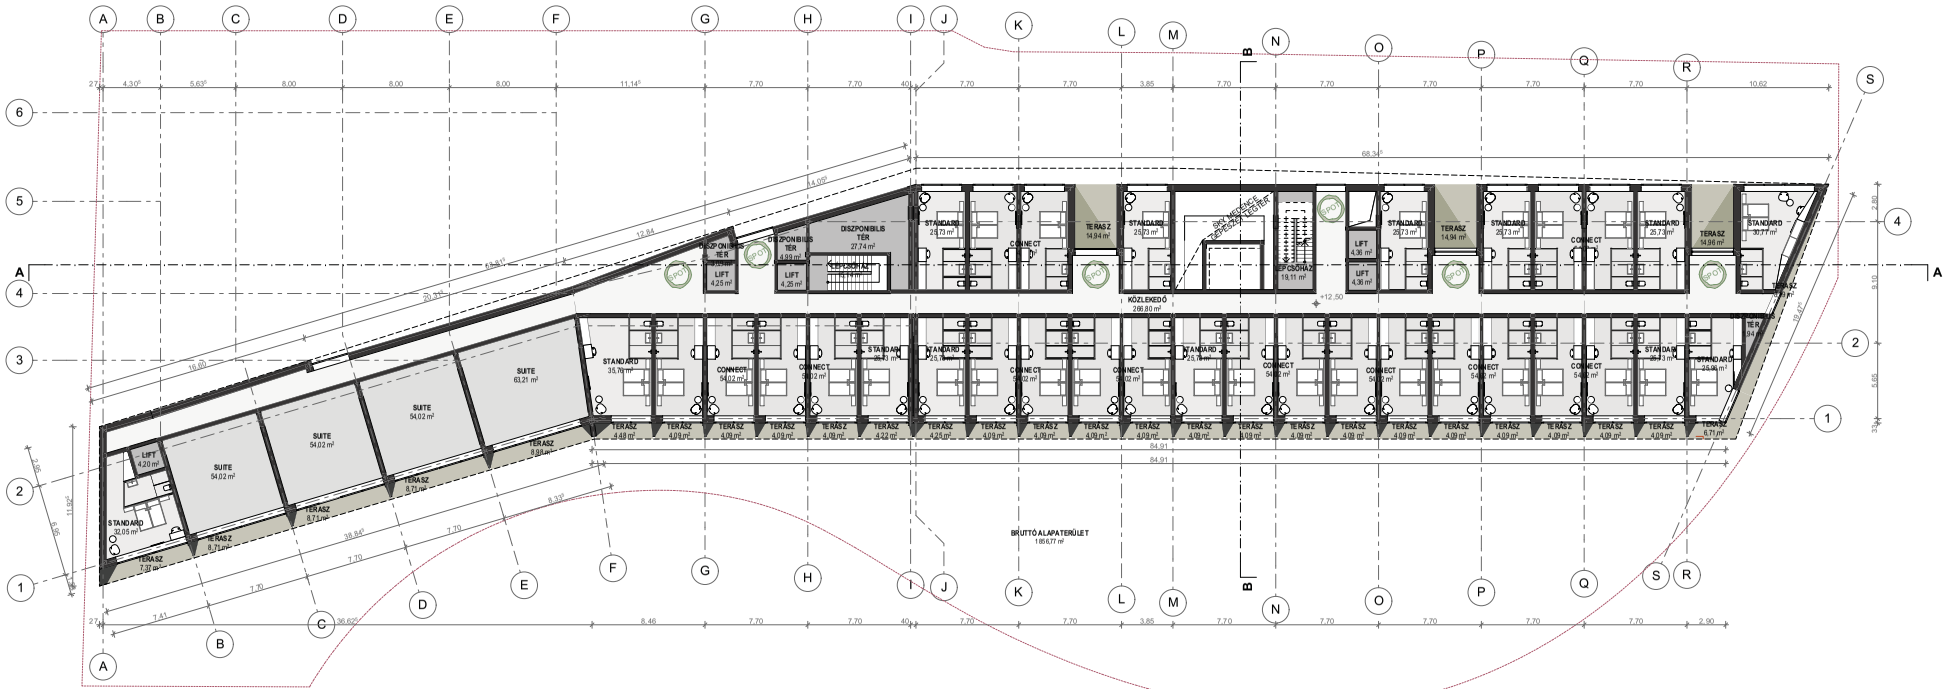

SINGER DESIGN.