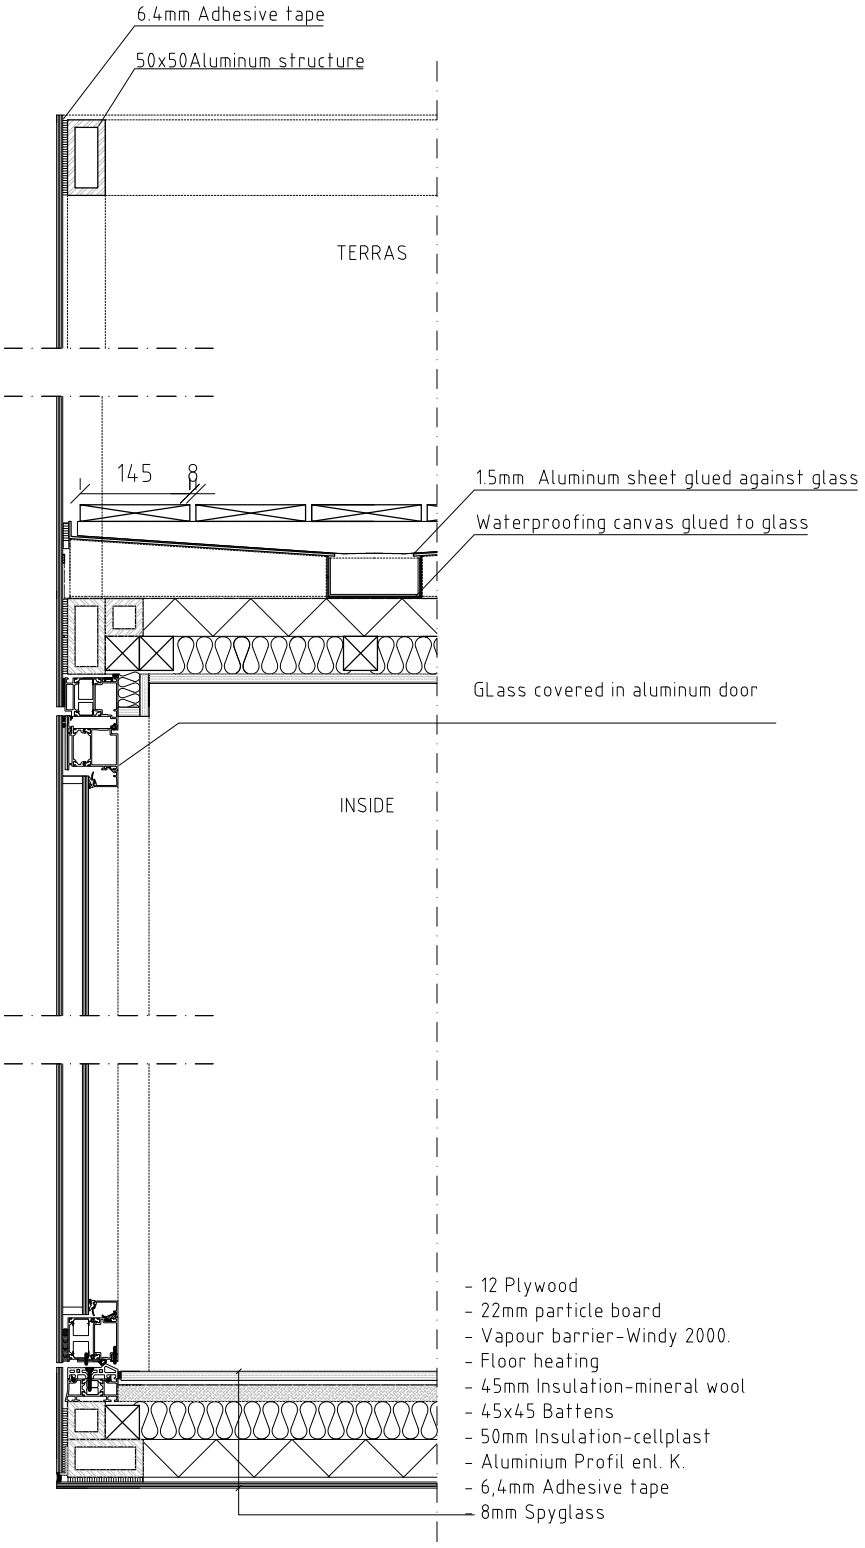
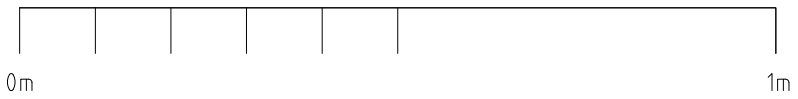
Detail. Vertical section through facade/terras.
All measurements in millimetres.