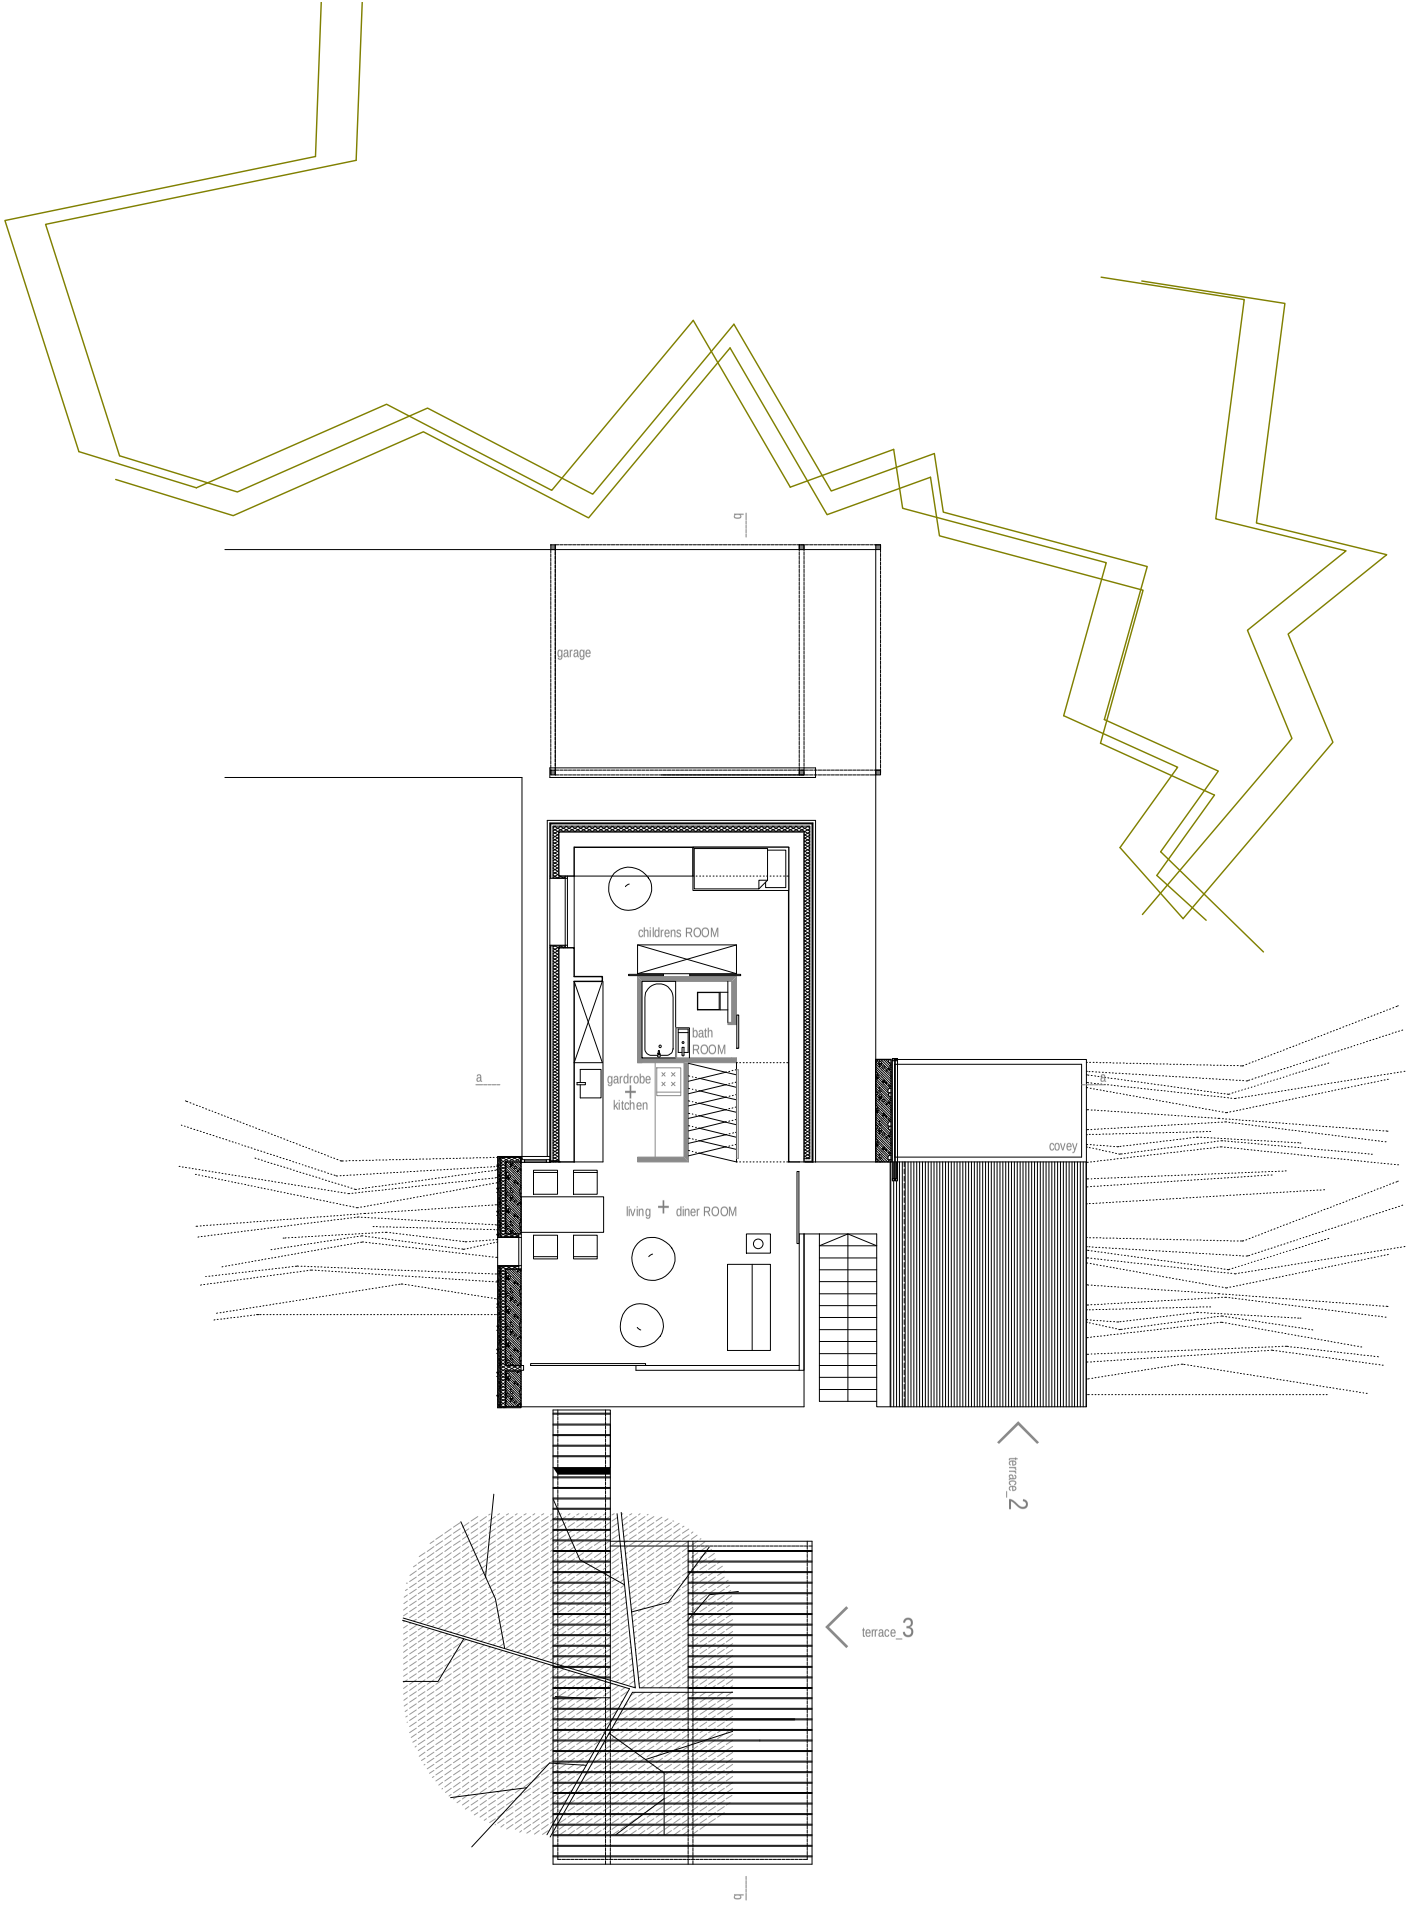
b
garage
childrens ROOM
bath
ROOM
a
gardrobe
+
kitchen
covey
living + diner ROOM
terrace_2
terrace_3
b